FilmL.A., Inc.
6255 W Sunset Blvd, 12th Floor
Hollywood, CA 90028
t: (213)977-8600 - f: (213)977-8601
www.filmla.com

Summary Information

Permit No: F00142848 **Type of Permit:** FILMING **Release Date:** 09/28/2018

Production Company SON & HEIR

Insured Company Name SON & HEIR
Contact Phone No. 1 212-463-5589
Contact Phone No. 2
Fax
Address 2807 HIGHLAND AVE, UNIT 5
SANTA MONICA, California 90405

Production Title ANTI TEXTING PSA

Type of Production TV Webisode/Mobisode/Podcast

Producer Sanam Nazer

Director Ellis Bahl

1st AD n/a n/a

Production Manager Sanam Nazer

FilmL.A. Coordinator Tara Kramer

Location Manager Sanam Nazar
Primary Phone Mobile - 818-451-8459
Secondary Phone

Location Assistant n/a n/a
Primary Phone Mobile - 000-000-0000
Secondary Phone

Fees

Posting 900	$207.00
Posting Max	$966.00
Notification Charge	$340.00
FILMLA NON-REFUNDABLE FILM APPLICATION FEE	$685.00
LA CITY LANE AND STREET CLOSURE FEE	$624.00
LA CITY FIRE SAFETY OFFICER	$1,190.00
LA CITY FIRE DEPARTMENT SPOT CHECK SURCHARGE	$85.00

Total Permit Fee $4,097.00

Number of Locations 3

NOT A PERMIT

FilmL.A., Inc.
6255 W Sunset Blvd, 12th Floor
Hollywood, CA 90028
t: (213)977-8600 - f: (213)977-8601
www.filmla.com

Summary Information — Location

Permit Number	F00142848	**Location Manager**	Sanam Nazar
Production Company	SON & HEIR	Primary Phone	Mobile - 818-451-8459
Insured Company	SON & HEIR	Secondary Phone	
Production Title	ANTI TEXTING PSA		

Location Address Hewitt St., Traction Av - E 4th Place, Los Angeles, CA, 90014

Location Type Street

Film Dates 9/29/2018 - 9/29/2018 06:00 - 12:00 1 day

Open or Closed to the Public Open

Generic Conditions

*Certain service and personnel fees required by jurisdictional agencies are not collected by FilmL.A. Any such fees must be paid directly to the appropriate agency, and a separate invoice will be provided to the permittee.
*LAFD UFSO: Company must contact FilmL.A. for extension of the Uniformed Fire Safety Officers' hours. During normal business hours, UFSO must also inform the LAFD Film desk of the extension.
Community Survey Obtained
FAA (UAS): Failure to adhere to any applicable limitations of UAS usage will result in immediate shutdown of UAS activity
FAA (UAS): UAS may not be operated directly over any person, unless authorized by FAA
FAA (UAS): UAS must be operated at an altitude of no more than 400' above ground level
FAA (UAS): UAS operations may not be conducted during night (1/2 hour prior to sunrise, 1/2 hour after sunset).
FAA (UAS): UAS Operator must conform with all FAA Regulations
FAA: LAPD Air Support Division has been notified of aerial activity.
Must comply with attached conditions
Must Maintain 5' Clearance on Sidewalks/Walkways
Must maintain local/emergency access
No cast or crew parking on area streets
No interference with merchant activity.
Notify LAPD Central Division (213) 486-6606 and comm. (213) 978-6552 1/2 hour prior to any gunfire, brandishing weapons, special effects or simulated emergency or criminal activity.
Number of uniformed officers listed on the permit is a minimum requirement. Permittee remains responsible for deploying a sufficient number of uniformed officers to provide traffic and crowd control to ensure the safety of the film crew and the public.
Traffic control must be done in accordance w/MUTCD
Traffic Officers Required
Uniformed officers shall have a copy of the film permit in their possession and are required to confirm that all traffic control signage devices are in place.

NOT A PERMIT

FilmL.A., Inc.
6255 W Sunset Blvd, 12th Floor
Hollywood, CA 90028
t: (213)977-8600 - f: (213)977-8601
www.filmla.com

Summary Information — Location

Permit Number F00142848
Production Company SON & HEIR
Insured Company SON & HEIR
Production Title ANTI TEXTING PSA

Location Manager Sanam Nazar
Primary Phone Mobile - 818-451-8459
Secondary Phone

Please see attached documents
pilots.pdf
UAS Cert FA3N3A3K3R.pdf
Hewitt St (closure) btwn 4th St North 200 ft- Son - Heir.pdf
Car Wreck 2.pdf
son and heir AA.pdf
ATT Drone Shoot - POA.pdf
Arts District Guidelines Revised April 29 2009.pdf

Equipment on Location

Type	Quantity
Cast/Crew vehicles	20
Cube Trucks	1
Picture vehicles	5
Vans	1

Personnel on Location

Type	Quantity
Cast	12
Crew	16
LA City UFSO assigned	43587
Off-Duty/Retired LAPD Officer(s)	2

Filming Activities Aerial Photography with remote control aircraft. (UAS); Camera on sticks; Drive by; Drive ups & away; Driving shots; Emergency vehicles with flashing lights; Equipment on property; Exterior Dialogue; Exterior establishing shots; Exterior models against scenery; Exterior motion without sound; Handheld equipment; Talent in police uniforms; Drone;;

Jurisdiction **Political:** Los Angeles City - Council District 09 **Police:** Los Angeles Police Department **Fire:** Los Angeles City

Thomas Guide **Page:** 634 **Grid:** H5

Approvals

FILML.A. CLOSURES	Yulizza Ramirez
LOS ANGELES CITY DEPARTMENT OF PUBLIC WORKS	Vanessa Martin
LOS ANGELES CITY FIRE DEPARTMENT - FILM UNIT	Jazmyn Davis
LOS ANGELES CITY POLICE DEPARTMENT	Gabriel Martinez

Coordinator Note
UFSO REQUIRED 9/29, 0600 - 1900 HRS.
UFSO TO START AT HEWITT ST AND FOLLOW TO ANDERSON ST.

Parking

Base Camp
Location Type : Filming Location

Crew Parking
Location Type : Other Location
2155 E 7th St, Los Angeles, CA, 90023

NOT A PERMIT

FilmL.A., Inc.
6255 W Sunset Blvd, 12th Floor
Hollywood, CA 90028
t: (213)977-8600 - f: (213)977-8601
www.filmla.com

Summary Information — Location

Permit Number	F00142848	**Location Manager**	Sanam Nazar
Production Company	SON & HEIR	Primary Phone	Mobile - 818-451-8459
Insured Company	SON & HEIR	Secondary Phone	
Production Title	ANTI TEXTING PSA		

Posting "No Parking" signs B/S HEWITT ST., TRACTION AVE. - E. 4TH PL.

Approximate Footage 601 - 900 **Log Number** 217410

Date(s) 9/29/2018 to 9/29/2018 **Time(s)** 07:00 to 22:00

Lane / Full Closure FULL CLOSURE HEWITT ST., 4TH PL. - NORTH 200'

Approximate Footage 0 - 300

Date(s) 9/29/2018 to 9/29/2018 **Time(s)** 06:00 to 12:00

NOT A PERMIT

FilmL.A., Inc.
6255 W Sunset Blvd, 12th Floor
Hollywood, CA 90028
t: (213)977-8600 - f: (213)977-8601
www.filmla.com

Summary Information — Location

Permit Number	F00142848	**Location Manager**	Sanam Nazar
Production Company	SON & HEIR	Primary Phone	Mobile - 818-451-8459
Insured Company	SON & HEIR	Secondary Phone	
Production Title	ANTI TEXTING PSA		

This location has been CANCELED

Location Address E 6th St., S Mission Rd - S Clarence St, Los Angeles, CA, 90033

Location Type Street

Film Dates 9/29/2018 - 9/29/2018 08:00 - 20:00 1 day

Open or Closed to the Public Open

Generic Conditions

*Certain service and personnel fees required by jurisdictional agencies are not collected by FilmL.A. Any such fees must be paid directly to the appropriate agency, and a separate invoice will be provided to the permittee.
*LAFD UFSO: Company must contact FilmL.A. for extension of the Uniformed Fire Safety Officers' hours. During normal business hours, UFSO must also inform the LAFD Film desk of the extension.
Community Survey Required
Equipment staging and vehicles may park on one side of the street only.
FAA (UAS): Failure to adhere to any applicable limitations of UAS usage will result in immediate shutdown of UAS activity
FAA (UAS): UAS may not be operated directly over any person, unless authorized by FAA
FAA (UAS): UAS must be operated at an altitude of no more than 400' above ground level
FAA (UAS): UAS operations may not be conducted during night (1/2 hour prior to sunrise, 1/2 hour after sunset).
FAA (UAS): UAS Operator must conform with all FAA Regulations
FAA: LAPD Air Support Division has been notified of aerial activity.
Must comply with attached conditions
Must Maintain 5' Clearance on Sidewalks/Walkways
Must maintain local/emergency access
No cast or crew parking on area streets
No interference with merchant activity.
Notify LAPD Hollenbeck Division (323) 342-4100 and comm. (213) 978-6552 1/2 hour prior to any gunfire, brandishing weapons, special effects or simulated emergency or criminal activity.
Number of uniformed officers listed on the permit is a minimum requirement. Permittee remains responsible for deploying a sufficient number of uniformed officers to provide traffic and crowd control to ensure the safety of the film crew and the public.
Traffic control must be done in accordance w/MUTCD

NOT A PERMIT

FilmL.A., Inc.
6255 W Sunset Blvd, 12th Floor
Hollywood, CA 90028
t: (213)977-8600 - f: (213)977-8601
www.filmla.com

Summary Information — Location

Permit Number F00142848
Production Company SON & HEIR
Insured Company SON & HEIR
Production Title ANTI TEXTING PSA

Location Manager Sanam Nazar
Primary Phone Mobile - 818-451-8459
Secondary Phone

Traffic Officers Required
Uniformed officers shall have a copy of the film permit in their possession and are required to confirm that all traffic control signage devices are in place.

Equipment on Location

Type	Quantity
Cast/Crew vehicles	20
Cube Trucks	1
Picture vehicles	5
Vans	1

Personnel on Location

Type	Quantity
Cast	12
Crew	16
LA City UFSO assigned	1
Off-Duty/Retired LAPD Officer(s)	2

Filming Activities Aerial Photography with remote control aircraft. (UAS); Camera on sticks; Drive by; Drive ups & away; Driving shots; Emergency vehicles with flashing lights; Equipment on property; Exterior Dialogue; Exterior establishing shots; Exterior models against scenery; Exterior motion without sound; Handheld equipment; Talent in police uniforms; Drone;; Closure will be in the intersection of 6th and Anderson. Ambulance drive ups and aways. ; Simulated crash set up in middle of the intersection. No driving stunts as vehicles will be wrecked upon arrival. ; Cancel location. ;

Jurisdiction **Political:** Los Angeles City - Council District 14 **Police:** Los Angeles Police Department **Fire:** Los Angeles City

Thomas Guide **Page:** 634 **Grid:** J5

Approvals LOS ANGELES CITY DEPARTMENT OF PUBLIC WORKS Vanessa Martin

Parking
Base Camp
Location Type : Filming Location
Crew Parking
Location Type : To Be Determined

Posting "No Parking" signs B/S 6TH ST., MISSION RD. - CLARENCE ST **CANCELLED**

Approximate Footage County Parking **Log Number** 217411

Date(s) 9/29/2018 to 9/29/2018 **Time(s)** 07:00 to 22:00

Posting "No Parking" signs B/S S. ANDERSON ST., WILLOW ST - 6TH ST **CANCELLED**
B/S S. ANDERSON ST., E 6TH ST - SOUTH 300' **CANCELLED**

NOT A PERMIT

FilmL.A., Inc.
6255 W Sunset Blvd, 12th Floor
Hollywood, CA 90028
t: (213)977-8600 - f: (213)977-8601
www.filmla.com

Summary Information — Location

Permit Number F00142848
Production Company SON & HEIR
Insured Company SON & HEIR
Production Title ANTI TEXTING PSA

Location Manager Sanam Nazar
Primary Phone Mobile - 818-451-8459
Secondary Phone

Approximate Footage County Parking **Log Number** 217412

Date(s) 9/29/2018 to 9/29/2018 **Time(s)** 07:00 to 22:00

Lane / Full Closure FULL CLOSURE 6TH ST., MISSION RD. - CLARENCE ST
Approximate Footage 0 - 300

Date(s) 9/29/2018 to 9/29/2018 **Time(s)** 07:00 to 22:00

NOT A PERMIT

FilmL.A., Inc.
6255 W Sunset Blvd, 12th Floor
Hollywood, CA 90028
t: (213)977-8600 - f: (213)977-8601
www.filmla.com

Summary Information — Location

Permit Number	F00142848	**Location Manager**	Sanam Nazar
Production Company	SON & HEIR	Primary Phone	Mobile - 818-451-8459
Insured Company	SON & HEIR	Secondary Phone	
Production Title	ANTI TEXTING PSA		

Location Address S Anderson St & Artemus St, Los Angeles, CA, 90033

Location Type Intersection

Film Dates 9/29/2018 - 9/29/2018 08:00 - 20:00 1 day

Open or Closed to the Public Open

Generic Conditions

*Certain service and personnel fees required by jurisdictional agencies are not collected by FilmL.A. Any such fees must be paid directly to the appropriate agency, and a separate invoice will be provided to the permittee.
*LAFD UFSO: Company must contact FilmL.A. for extension of the Uniformed Fire Safety Officers' hours. During normal business hours, UFSO must also inform the LAFD Film desk of the extension.
Community Survey Obtained
Must Maintain 5' Clearance on Sidewalks/Walkways
Must maintain local/emergency access
No cast or crew parking on area streets
No interference with merchant activity.
Number of uniformed officers listed on the permit is a minimum requirement. Permittee remains responsible for deploying a sufficient number of uniformed officers to provide traffic and crowd control to ensure the safety of the film crew and the public.
Traffic control must be done in accordance w/MUTCD
Traffic Officers Required
Uniformed officers shall have a copy of the film permit in their possession and are required to confirm that all traffic control signage devices are in place.

Please see attached document Anderson St - Artemus St (closure) - Son - Heir.pdf

Equipment on Location

Type	Quantity
Cast/Crew vehicles	20
Catering Truck	1
Cube Trucks	2
Picture vehicles	5
Vans	2

Personnel on Location

Type	Quantity
Cast	12
Crew	16
LA City UFSO assigned	43587
Off-Duty/Retired LAPD Officer(s)	4

NOT A PERMIT

FilmL.A., Inc.
6255 W Sunset Blvd, 12th Floor
Hollywood, CA 90028
t: (213)977-8600 - f: (213)977-8601
www.filmla.com

Summary Information — Location

Permit Number	F00142848	**Location Manager**	Sanam Nazar
Production Company	SON & HEIR	Primary Phone	Mobile - 818-451-8459
Insured Company	SON & HEIR	Secondary Phone	
Production Title	ANTI TEXTING PSA		

Filming Activities Aerial Photography with remote control aircraft. (UAS); Camera on sticks; Drive by; Drive ups & away; Driving shots; Emergency vehicles with flashing lights; Equipment on property; Exterior Dialogue; Exterior establishing shots; Exterior models against scenery; Exterior motion without sound; Handheld equipment; Talent in police uniforms; Drone;; Closure will be in the intersection of Artemus and Anderson. Ambulance drive ups and aways. ; Simulated crash set up in middle of the intersection. No driving stunts as vehicles will be wrecked upon arrival. ; Catering set up in closure. ;

Jurisdiction **Political:** Los Angeles City - Council District 14 **Police:** Los Angeles Police Department **Fire:** Los Angeles City

Thomas Guide **Page:** 634 **Grid:** J5

Approvals

FILMLA. CLOSURES	Yulizza Ramirez
LOS ANGELES CITY DEPARTMENT OF PUBLIC WORKS	Vanessa Martin
LOS ANGELES CITY FIRE DEPARTMENT - FILM UNIT	Jazmyn Davis
LOS ANGELES CITY POLICE DEPARTMENT	Gabriel Martinez

Coordinator Note UFSO REQUIRED 9/29, 0600 - 1900 HRS.
UFSO TO START AT HEWITT ST AND FOLLOW TO ANDERSON ST.

Parking

Base Camp	**Crew Parking**	2155 E 7th St, Los Angeles, CA, 90023
Location Type : Filming Location	Location Type : Other Location	

Posting "No Parking" signs B/S ARTEMUS ST., MISSION BLVD - EAST TO END OF CUL DE SAC
B/S S ANDERSON ST., BOYD ST - E 4TH STREET

Approximate Footage more than 1800 **Log Number** 217694

Date(s) 9/29/2018 to 9/29/2018 **Time(s)** 07:00 to 22:00

Lane / Full Closure FULL CLOSURE: ARTEMUS ST., MISSION BLVD - EAST TO END OF CUL DE SAC

Approximate Footage 0 - 300

Date(s) 9/29/2018 to 9/29/2018 **Time(s)** 12:00 to 19:00

NOT A PERMIT

FilmL.A., Inc.
6255 W Sunset Blvd, 12th Floor
Hollywood, CA 90028
t: (213)977-8600 - f: (213)977-8601
www.filmla.com

Summary Information — Location

Permit Number F00142848
Production Company SON & HEIR
Insured Company SON & HEIR
Production Title ANTI TEXTING PSA

Location Manager Sanam Nazar
Primary Phone Mobile - 818-451-8459
Secondary Phone

Lane / Full Closure FULL CLOSURE: S ANDERSON., BOYD ST - E. 4TH ST

Approximate Footage 0 - 300

Date(s) 9/29/2018 to 9/29/2018 **Time(s)** 12:00 to 19:00

NOT A PERMIT

I UNITED STATES OF AMERICA XI

DEPARTMENT OF TRANSPORTATION - FEDERAL AVIATION ADMINISTRATION

IV NAME

KELLEN WAY CARLISLE

V ADDRESS 193 VIA FELICIA
NEWBURY PARK CA 91320-6949

VI NATIONALITY USA

SEX	HEIGHT	WEIGHT	HAIR	EYES
M	72	180	BROWN	BROWN

IVa D.O.B. 12 MAR 1993

IX HAS BEEN FOUND TO BE PROPERLY QUALIFIED TO EXERCISE THE PRIVILEGES OF

II REMOTE PILOT

III CERTIFICATE NUMBER 4115126

X DATE OF ISSUE 3 APR 2018

XIV

VIII ACTING ADMINISTRATOR

U

A

S

Small UAS Certificate of Registration

Name: Interior Pixels LLC

Manufacturer: DJI

Model: Inspire 2

Serial Number: 0A0LDC80030160

Certificate Number: FA3N3A3K3R

Issued: 05/10/2017 Expires: 05/10/2020

For U.S. citizens, permanent residents, and certain non-citizen U.S. corporations, this document constitutes a Certificate of Registration. For all others, this document represents a recognition of ownership.

For all holders, for all operations other than as a model aircraft under sec. 336 of Pub. L. 112-95, additional safety authority from FAA and economic authority from DOT may be required.

This Small UAS Certificate of Registration is not an authorization to conduct flight operations with an unmanned aircraft. Operations must be conducted in accordance with the applicable FAA requirements. The operator of the aircraft is responsible for knowing and understanding what those requirements are. For more information on flying for non-model purposes, please visit the FAA website at www.faa.gov/uas

Federal Aviation Administration

Permit #F00142848

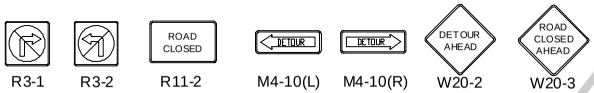

Ⓢ TRAFFIC SIGNAL
● TRAFFIC CONE
TYPE I W/ SIGN

ALL TRAFFIC CONTROL WILL BE INSTALLED TO MEET OR EXCEED THE LATEST CA-MUTCD MINIMUM REQUIREMENTS

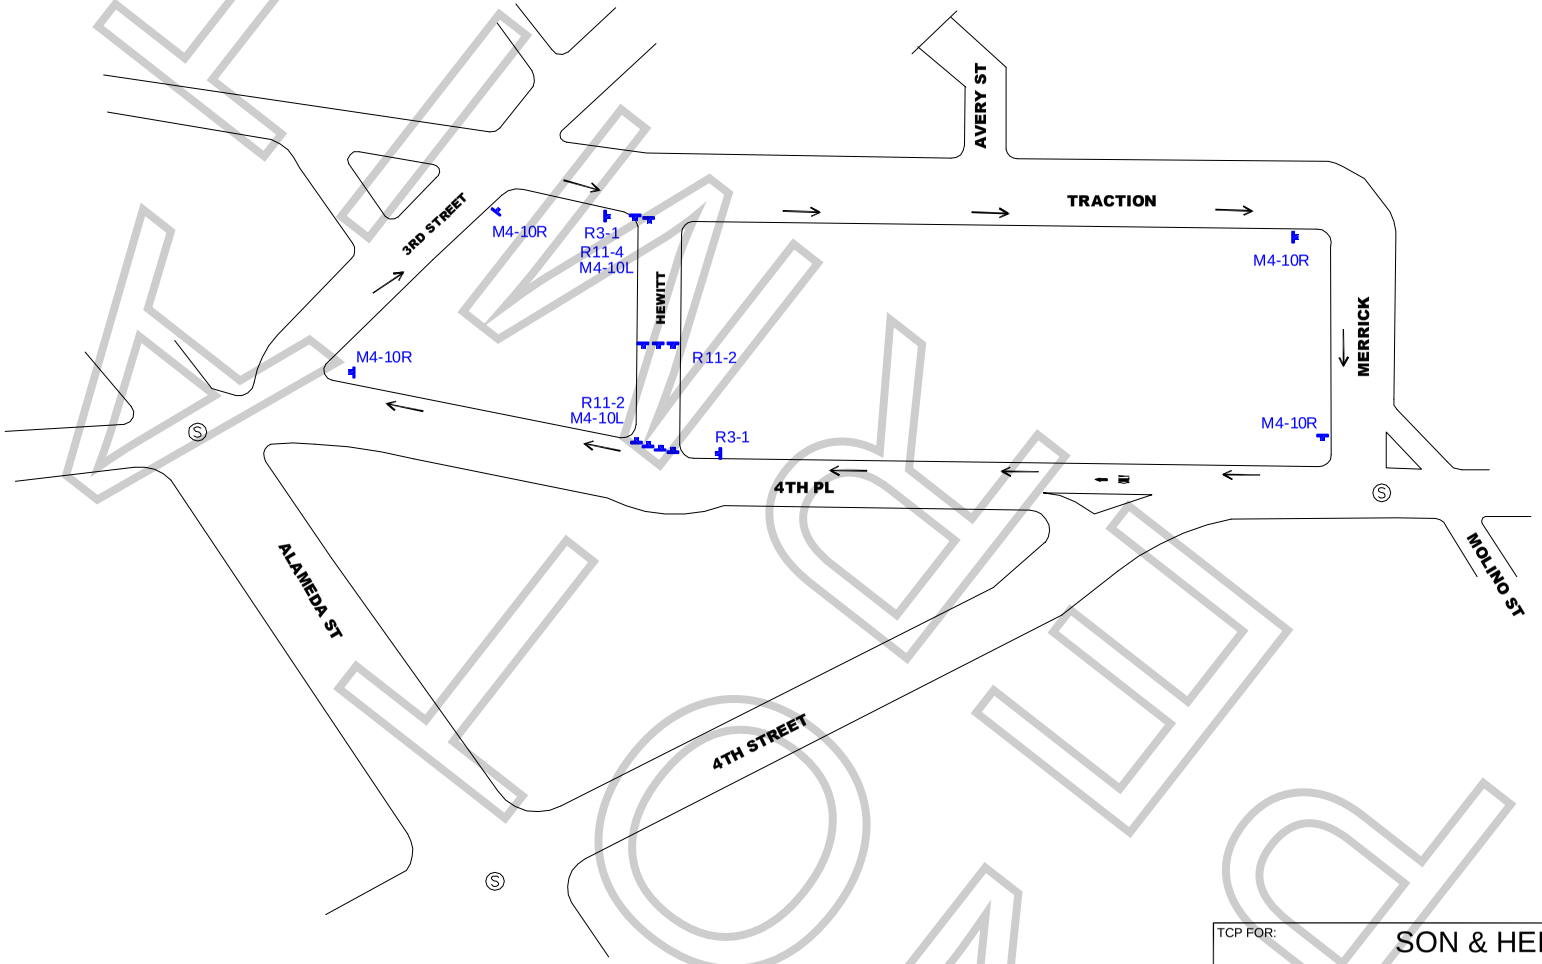

WORK ZONE TRAFFIC CONTROL PLAN
GENERAL NOTES

1. DATE/TIME: 9-29-18 FROM 06:00 HOURS TO 12:00 HOURS.

2. ALL SIGNING, STRIPING, AND TRAFFIC CONTROL DEVICES SHALL CONFORM TO THE (CURRENT) STATE OF CALIFORNIA DEPARTMENT OF TRANSPORTATION (CALTRANS) STANDARD PLANS AND STANDARD SPECIFICATIONS, CALIFORNIA MUTCD, AND ANY ADDENDUMS THERETO, AND AS SHOWN ON THESE PLANS, SYMBOLS AND ABBREVIATIONS USED ARE SHOWN ON CALTRANS STANDARD PLANS.
3. THERE WILL BE NO INTERFERENCE WITH TRAFFIC SIGNALS OR CROSSWALKS.
4. CONES WILL BE 28" MINIMUM HEIGHT AND HAVE REFLECTORIZED SLEEVES FOR NIGHT WORK.
5. POLICE WILL DIRECT TRAFFIC IF NECESSARY.

TCP FOR:	SON & HEIR: "ANTI TEXTING PSA"
LOCATION:	HEWITT ST CLOSURE FROM 4TH ST NORTH 200 FT LOS ANGELES, CALIFORNIA
CONTACT:	TRISHA HUGUEZ OFFICER 213-763-9000 SANAM NAZAR PH# 818-451-8459
	JCL TRAFFIC SERVICES (213) 622-9775 C31-CA Lic # 805357
DATE / REVISIONS	DRAFTER: MARIO MENJIVAR
	SCALE: N.T.S.
	FILM LA: TK

FLOYD

Permit #F00142848

UAS QUESTIONNAIRE

(FOR MORE THAN 2 LOCATIONS, PLEASE USE AN ADDITIONAL FORM)

FilmL.A. Permit #:

Film Date: 9.29.18

Production Title: Anti texting PSA

Production Company: Son & Heir

Hours of UAS Activity: 6a -11a (loc 1)

Location Address: Hewitt St (b/w Traction & 4th Pl)

Hours of UAS Activity: 11a-7p (loc 2)

Location Address #2: Artemus St & east of Anderson St

UAS Company Name: Interior Pixels LLC

UAS ON LOCATION INFORMATION

UAS Make & Model: DJI Inspire 2

UAS "N" # or registration #: FA3N3A3K3R

UAS Make & Model:

UAS "N" # or registration #:

Class of Airspace that activity will occur in: ☐ B ☐ C ☐ D ☐ E ■ G

REMINDER: IF YOU ARE FLYING IN CLASS B, C, D, OR E AIRSPACE, ATC AUTHORIZATION IS REQUIRED FOR ALL UAS ACTIVITY.

UAS PILOT WILL BE OPERATING UNDER: ☐ 333 EXEMPTION ■ PART 107

333 EXEMPTION REQUIREMENTS

Name of Pilot in Command:

Pilot's Phone #:

Name of Visual Observer:

Visual Observer's Phone #:

PLEASE PROVIDE THE FOLLOWING:

- Copy of COA or Blanket COA
- Copy of POA with proof of submission to local FSDO
- Copy of Pilot's License

PART 107 REQUIREMENTS

Name of Remote Pilot: Kellen Carlisle

Certificate #: 4115126

Remote Pilot Phone #: (818) 427-8211

Visual Observer: ■ YES ☐ NO

PLEASE PROVIDE THE FOLLOWING:

- Copy of Remote Pilot's Certificate
- Copy of UAS Registration Certificate for each UAS listed above
- Description of Planned Operations

WAIVERS

If you are requesting any of the following activity, please check all that apply and furnish proof of waiver from the FAA upon submission of this document to FilmL.A.

☐ Flight over non-participants (§107.39)
☐ Flight altitude restrictions (§107.51)
☐ Night Flight (§107.29)
☐ Operating from a moving vehicle (§107.25)
☐ Operating multiple small UAS' (§107.35)

FILMLA. USE ONLY

333 EXEMPTION

☐ INSURANCE
☐ PILOT'S LICENSE
☐ COA
☐ POA
☐ 315 TO LAFD
☐ VISUAL OBSERVER

PART 107 CERTIFICATE

☐ INSURANCE
☐ 315 TO LAFD
☐ REMOTE PILOT CERTIFICATE
☐ UAS REGISTRATION CERTIFICATE(S)
☐ WAIVERS
☐ DESCRIPTION OF OPS.
☐ ATC COORDINATOR NOTE

NOT A PERMIT

APPOINTMENT OF FILM THIS PRODUCTION SERVICES, INC. AS AUTHORIZED AGENT AND REPRESENTATIVE

I certify that I am a representative of **Son & Heir** ("Principal") and am
Name of "Principal" / Production Company
authorized to enter into binding contractual agreements on Principal's behalf provided Principal has pre-approved such agreements. I further certify that I am authorized by principal to appoint other representatives and agents for Principal and to give such representatives and agents authority to enter into and bind Principal to agreements relating to the issuance and compliance with location film (e.g. theatrical, television, commercial, and other motion picture filming) and still photographic permits, including the permits themselves and any riders to such permits. Acting on the behalf of Principal in my capacity as it's authorized representative, I appoint Film This Production Services, Inc. (a.k.a. Film This) and it's employees and agents ("Film This") as Principal's authorized representatives and agents to apply for and receive location film (e.g. theatrical, television, commercial, and other motion picture filming) and still photographic permits on behalf of Principal through the *FILML.A., INC.* for any city , county or other jurisdiction where *FILML.A., INC.* operates, in accordance with Principal's instructions, to negotiate, discuss, accept, modify, agree to bind the Principal to the terms and conditions of such permits (including any restrictions and/or community guidelines applicable to any such permit) and to execute such permits on behalf of Principal. Principal understands, acknowledges and agrees that it (and/or it's insurer) remains responsible for liable and all obligations imposed by or incidental to any permit or rider issued to Principal signed by an employee or agent of (including any coordinator, runner or messenger used by) Film This. Principal further agrees to comply with the terms and conditions of any such permits and hereby appoints Film This as an authorized representative to facilitate compliance with such terms and conditions following issuance of such permits and to enter into agreements for Principal with respect thereto. Any person, City, agency, entity or organization (including *FILML.A., INC.* and any city, county or other jurisdiction where *FILML.A., INC.* operates) may rely on this appointment and not need obtain any further authorization for any act described herein. An original or faxed copy of this appointment shall be sufficient and may be treated as an original for all purposes. The appointment may be revoked by Principal at anytime in writing delivered to *FILML.A., INC.*, but in any case shall expire one (1) year from the date of execution set forth below.

I declare under penalty of perjury under the laws of the State of California that I am authorized to appoint Film This as an agent for Principal and based on ~~that authority I~~ hereby appoint Film This as Principal's agent as set forth herein.

Dated **9-27-18**

By _____
Representative's Signature

Son & Heir
Name of "Principal" (Production Company)

2807 Highland Ave #5
Principal's Address

Sanam Nazer
Print Princpal Representative's Name

Santa Monica, CA 90405
City, State, Zip Code

Producer
Representative's Title (i.e. UPM, Loc Mgr)

818.451.8459
Principal's Telephone Number

NOT A PERMIT

Plan of Action

Re: "ATT Drone Shoot"
Submitted by: Kellen Carlisle, Interior Pixels
Date: 09/28/18

Request: We are requesting to shoot aerial videography on 09/29/18 in Los Angeles at the below locations.

Parameters: The sUAS will remain below 400ft. AGL with no flights taking place directly above people or traffic. All of our flights will remain in Class G uncontrolled airspace (at 700ft. AGL Class E begins). The drone will operate at the intersection of 4th Pl. and Hewitt St. and the second location will be at the corner of Artemus St. and Anderson St. The drone will only be taking vertical (ascending & descending) flights. Additionally, there will be a lane closure and a 15ft perimeter setup around the launch site at each location to ensure the drone is not flying over people or active traffic.

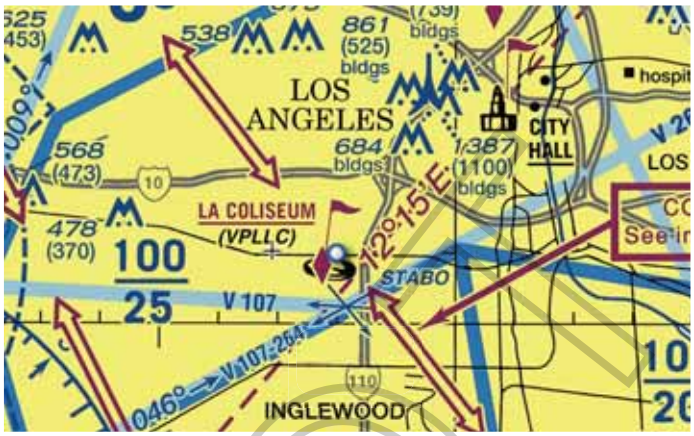

Safety: When part 107 came into existence our pilots immediately took training courses and got certified. We take the FAA regulations very seriously and always make sure we are following all regulations. We will only fly from areas where the remote pilot can maintain visual line of sight of the sUAS and no flight operations will be performed above people.

PERMIT

Finally, we follow a strict maintenance protocol in terms of updating our sUASs and batteries. This ensures that our sUAS have the latest software and the batteries have full capacity. Before flying, we use an FAA designed recommended checklist to make sure that all safety measures are in place and that the crew and sUAS is ready for flight. Guided by this tested plan of action, we are respectfully requesting permission to shoot aerial videography on 09/29/18 in outlined locations in Los Angeles.

Sincerely,
Kellen Carlisle
Interior Pixels, LLC

NOT A PERMIT

SPECIAL FILMING CONDITIONS
THE ARTS DISTRICT

The Special Film Conditions described below will be included in the terms and conditions of permits issued for filming in this area and are in addition to the standard terms and conditions applicable to filming permits generally. While these Special Filming Conditions will be included as terms if a permit for filming in this are is issued, they are not intended to, and do not, establish the criteria or standards for determining whether or not a particular permit(s) will be issued for this area. The decision whether or not a particular permit(s) will be issued is vested in the discretion of the appropriate City or County department or their designees (including FilmL.A.), to be exercised consistent with public health, safety and general welfare, and applicable land-use ordinances.

This is a mixed-use area that includes manufacturing facilities, warehouses, artists/artisans and residents. These Special Conditions apply to the area roughly between 1st Street and 7th Street and between Alameda Avenue and the LA River. Within the past ten years, this area has experienced an influx of permanent residents into what was predominantly a light to heavy manufacturing zone for over 75 years.

The motion picture industry has amicably co-existed with the businesses and residents of this area for decades and desires to continue to do so. These Conditions are designed to promote cooperation between film companies, local businesses and residents so that each group can effectively utilize this diverse area. Violation of any of the conditions as outlined below may result in permit revocation or other administrative action.

- Affected residents/merchants and businesses must be notified at least two days in advance of the first day of filming or the first day of any substantial set preparation for productions that:
  - Request parking restrictions on the following public streets: Traction Avenue, East 2nd Street (except Alameda Street to Garey Street), East 3rd Street, Vignes Street, Molino Street (Palmetto Street to 4th Street only)
  - Request a street closure
  - Involve any special effects, gunfire, audible playback, helicopter activity, or other disruptive activities
  - FilmL.A. or the production company shall consult a designated community representative when an applicant requests a permit with less than two days notice under the above circumstances
- Posting on more than one side of Traction Avenue, East 2nd Street (except Alameda to Garey), East 3rd Street (except Vignes to Santa Fe), Vignes Street, Molino from 4th Street to Palmetto, Hewitt from Palmetto to 4th Street, 4t Street from Colyton to Molino requires a notification to a designated person in the building where alternate parking is not provided. Posting on both sides of the above streets is allowed without signatures on Sundays.
- When "No Parking" signs are posted on both sides of Hewitt between 4th Street and Traction Avenue, Art Share (213-687-4278) and Bedlam (213-909-1512) must be notified.
- Posting for equipment and/or picture, other than the streets listed above, will be reviewed on a street by street basis and may not exceed 450 linear feet. Additional posting may be granted if there is a majority of support from affected residents/businesses/merchants, and indicated on the permit. After filming is completed, companies are requested, as a courtesy (only LADOT is to touch the posting signs), to turn all "No Parking" signs around so that they face the opposite direction.

NOT A PERMIT

- Companies must provide adequate detour and directional signage when street closures are in place, conforming as much as possible to current LADOT standards and practices. Detour routes must accommodate large, semi and tractor trailer trucks.

- The Arts District is home to many art gallery openings and live, local theater. When the following locations are directly impacted, notification is required if in conflict with a scheduled event at the Downtown Playhouse (929 E. 2nd Street 213-626-6909) and Art Share LA (801 E. 4th Place 213-687-4278).

- Productions filming near residential buildings after midnight or before 6:00am are required to notify designated representatives of the proposed activity. Contact information for building representatives will be made available on request from the community filming liaison (Jonathan Jerald 213-814-7164).

- Crew with walkie-talkies must wear headsets when filming after 12:00 am and before 6:00 am.

- Changeable Message Signs (CMS) will be required on the day(s) of filming activity that requires a full closure on the 1st, 4th and 6th Street Bridges. CalTrans/LADOT approved notification signs are sufficient and must be in place in advance of filming activity and must include the dates and times of closures.

- Cast/Crew are not permitted to park on the area streets. Off-street parking must be provided for personal vehicles.

- Generators are to be placed as far away from residential buildings as possible. Placement will be considered on a case-by-case basis.

- Production companies are required to completely remove all trash, food, cardboard boxes, etc. from the general vicinity at the end of each filming day. Production companies will be held responsible for the actions of the catering companies they employ to provide food for the cast and crew.

- Food should not be given directly to the homeless persons in the area. Production companies wishing to help the homeless should do so though one of the service providers in the downtown area.

- FilmL.A will monitor frequency and look for ways to mitigate the impacts of filming prior to placing a location off limits.

- Unless a signature survey is completed, the west side of Mateo Street between 4th Place and Palmetto Street must be kept clear of equipment, vehicles, condors and lights. This area, however, may be used for camera placement between the hours of 7:00 am and 10:00 pm only.

- When filming take place after 10:00 pm or before 7:00 am, generators are to be placed as far as possible away from residential buildings and lights are to be screened to avoid disturbing nearby residents.

- The Molino Loft buildings (500 and 530 Molino Street) and Marc Free should be notified (310-871-2652) for filming activity or parking restrictions along 4th Place between Molino and Mateo [the curve].

NO PERMIT

- Due to the mixed use nature of the neighborhood, productions wishing to utilize space along the west side of Santa Fe Ave. between 2nd and 3rd Streets and the north side of 3rd Street from Santa Fe Avenue to west 100 feet must obtain a signature from Valerie Mitchell or designated representative (213-687-3987).

- Frequent filming in the area of Vignes and 2nd Streets along with the high demand for parking in the area requires that posted "No Parking" on Vignes Street between 1st Street and 2nd Street shall be limited to no more than 200 feet, unless alternate parking or notification are provided to a designated representative from the building.

- The area near 3rd and Traction Avenue is home to many small businesses that have greatly helped to develop the area. In order to be sensitive to these businesses it is necessary for production companies to obtain signatures from the following businesses when there are filming activities or parking on the 700 block of 3rd Street between Traction Avenue and Hewitt Street: Zip Fusion- Jason Ha (744 E. 3rd Street, 213-680-3770); Lakich Studio-Lily Lakich (704 Traction Avenue, 213-620-8641); Ay Carrumba (714 Traction Avenue, 213-620-0274); Wurstkuche Sausage Grill- Joseph Petruzulli (800 E 3rd St, 213-667-4444); Blue Dahlia (738 E 3rd St, 213 613-0621)

- Outdoor food preparation using charcoal or gas grills must be at least 100 feet away from any residential building.

NO PERMIT

Permit #F001428

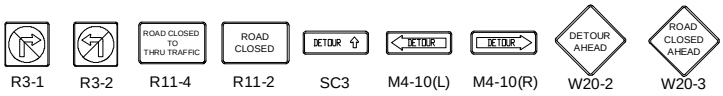

ALL TRAFFIC CONTROL WILL BE INSTALLED TO MEET OR EXCEED THE LATEST CA-MUTCD MINIMUM REQUIREMENTS

Ⓢ TRAFFIC SIGNAL

● TRAFFIC CONE

TYPE I W/ SIGN

HIGH LEVEL WARNING DEVICE

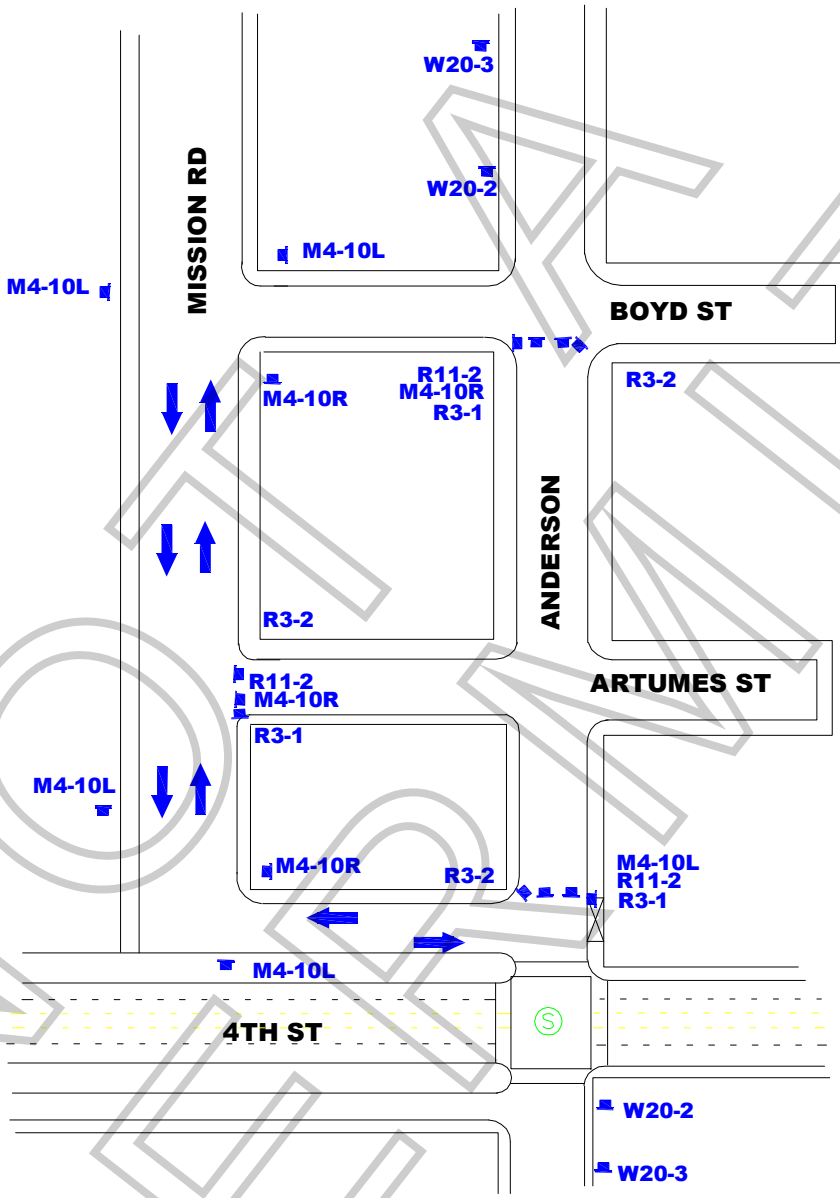

NOT A PERMIT

WORK ZONE TRAFFIC CONTROL PLAN GENERAL NOTES

1. DATE/TIME: 9-29-18 FROM 12:00 HOURS TO 19:00 HOURS.

2. ALL SIGNING, STRIPING, AND TRAFFIC CONTROL DEVICES SHALL CONFORM TO THE (CURRENT) STATE OF CALIFORNIA DEPARTMENT OF TRANSPORTATION (CALTRANS) STANDARD PLANS AND STANDARD SPECIFICATIONS, CALIFORNIA MUTCD, AND ANY ADDENDUMS THERETO, AND AS SHOWN ON THESE PLANS, SYMBOLS AND ABBREVIATIONS USED ARE SHOWN ON CALTRANS STANDARD PLANS.
3. THERE WILL BE NO INTERFERENCE WITH TRAFFIC SIGNALS OR CROSSWALKS.
4. CONES WILL BE 28" MINIMUM HEIGHT AND HAVE REFLECTORIZED SLEEVES FOR NIGHT WORK.
5. POLICE WILL DIRECT TRAFFIC IF NECESSARY.

TCP FOR: SON & HEIR: "ANTI TEXTING PSA"

LOCATION:
FULL CLOSURE - ANDERSON ST FROM BOYD ST TO 4TH ST
FULL CLOSURE - ARTEMUS ST FROM MISSION BLVD EAST TO END
LOS ANGELES, CALIFORNIA

CONTACT: TRISHA HUGUEZ
OFFICER 213-763-9000
SANAM NAZAR
PH# 818-451-8459

JCL TRAFFIC SERVICES
(213) 622-9775
C31-CA Lic # 805357

DATE	REVISIONS	DRAFTER: MARIO MENJIVAR
		SCALE: N.T.S.
		FILM LA: TK